



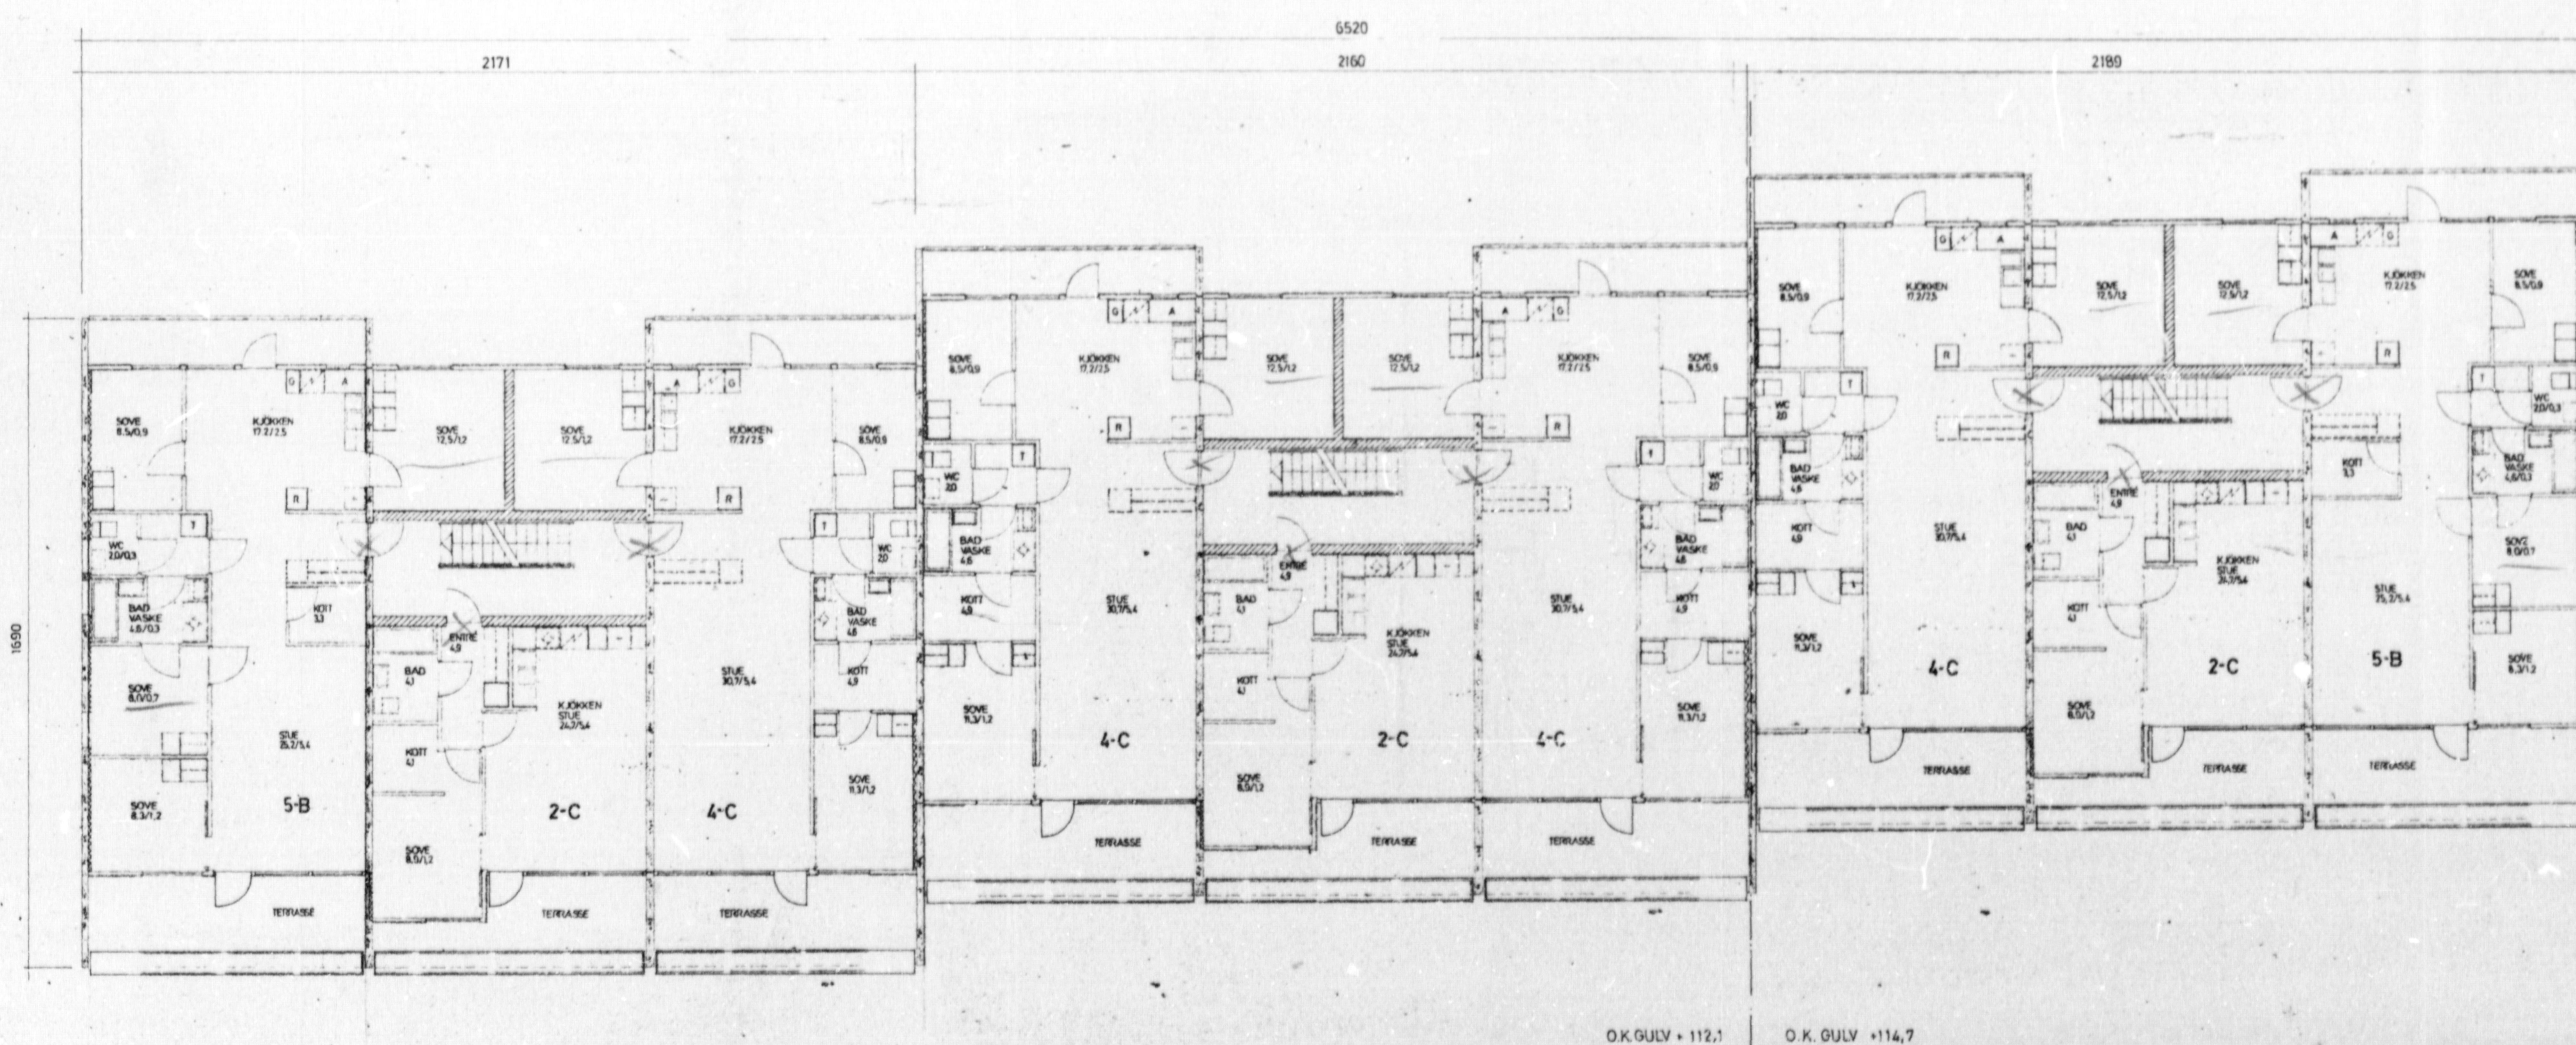

O.K. GULV + 112,1 O.K. GULV + 114,7

ANMELDSE ULLERN	OMRADE 2		TERRASSEBLOKK T9
	PLAN 2ETG		
	ALEX CHRISTIANSEN BERGVEIN NORMANN		ALT BASTIANSEN SVEN ERIK SVENDSEN
	Arkitektbyrå M.M.A.		Skjolden 1, 1310 Blommenholm. Tlf. 54 3338
	PROJEKT	17.02.77	T9-04 B
	BYGG		

11

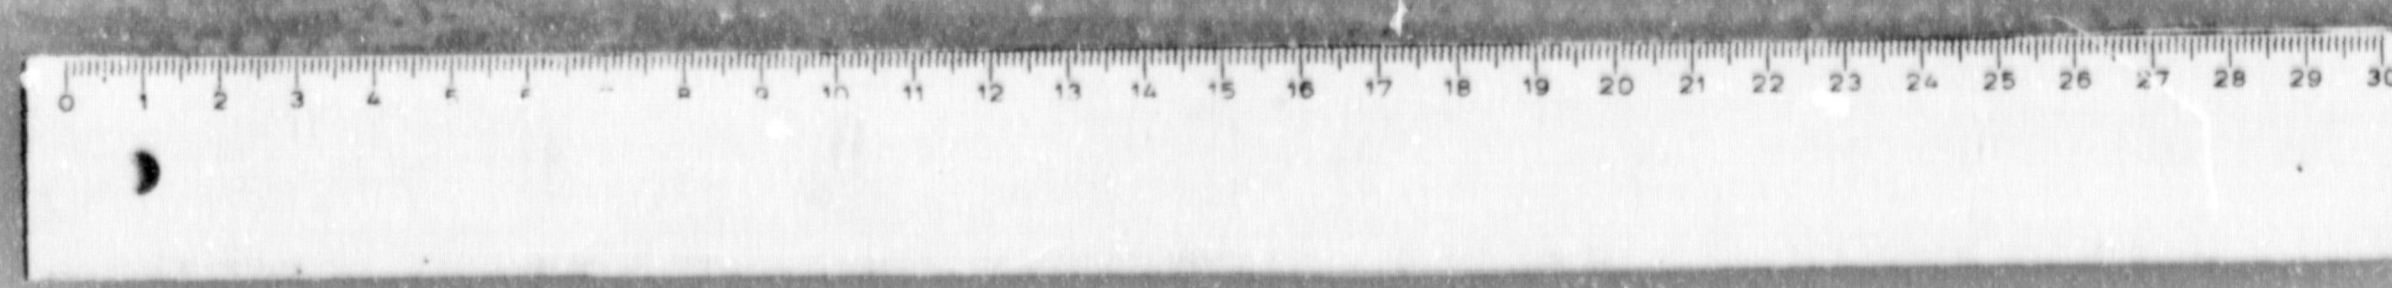

TEGNINGENE ER
NEDFOTOGRAFERT - 30 X