

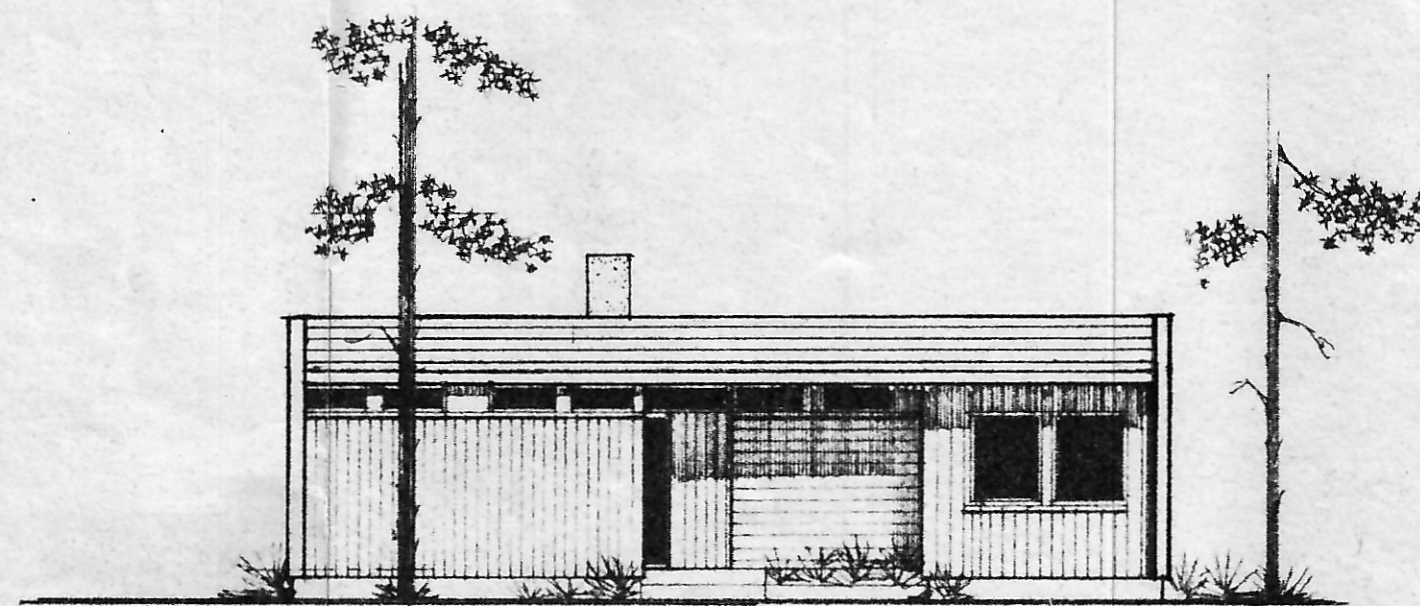
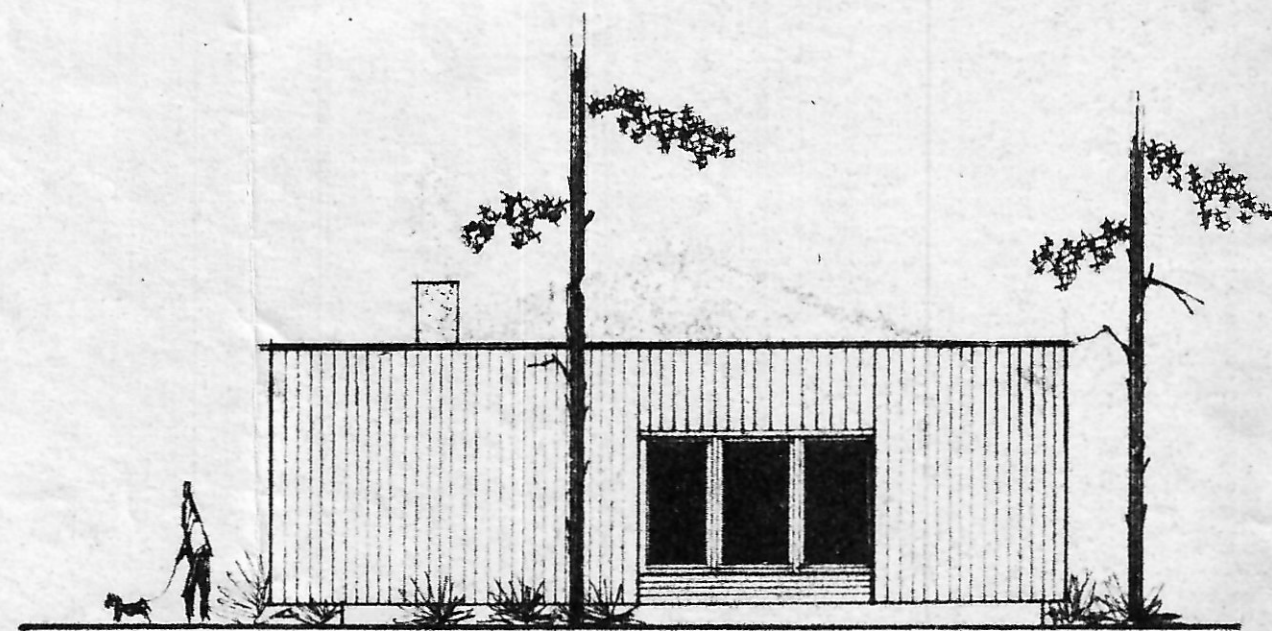


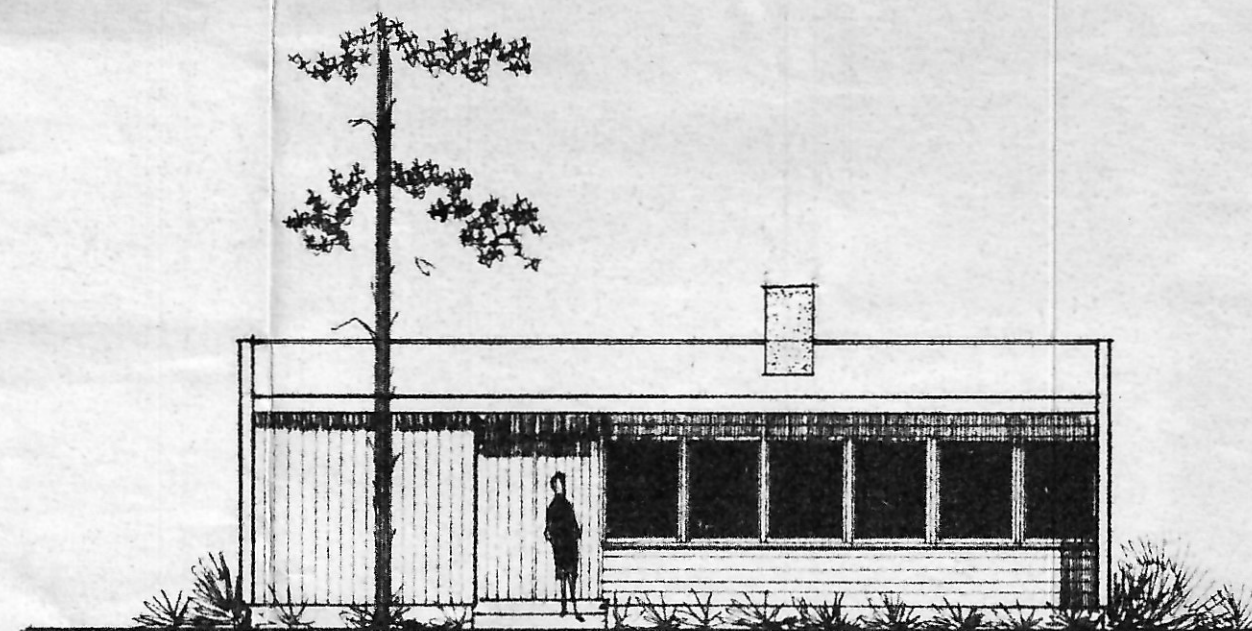

D-NK+195252

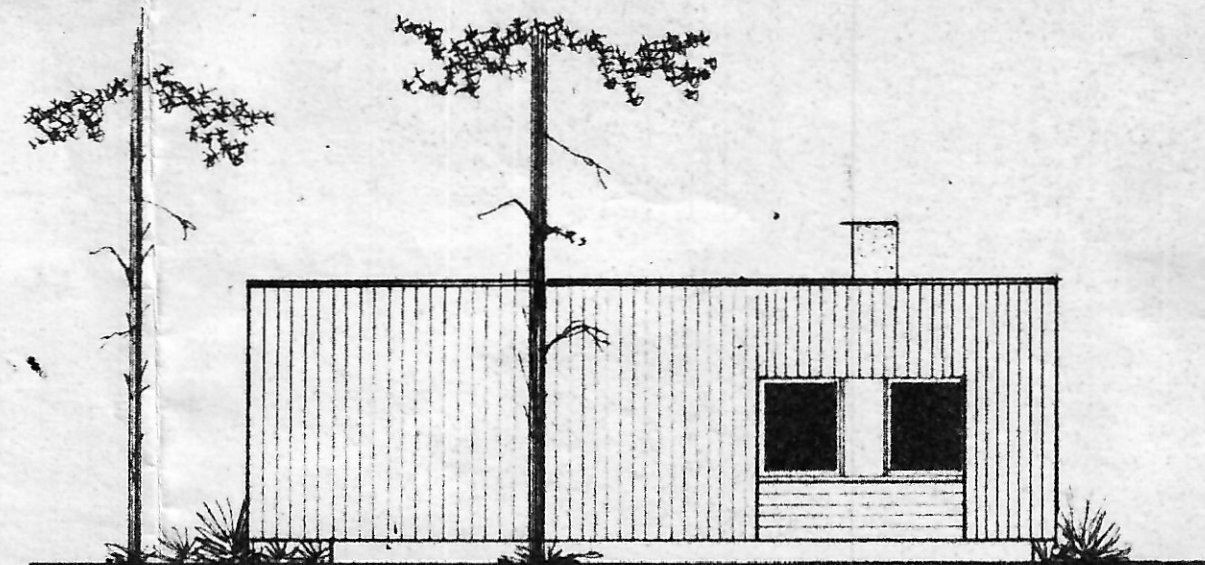

Idé -255+	MÅLESTOKK 1:100	KORRIGERT 11-1-68
HERRSUNNAR SOLBERG	TEGN. <i>[Signature]</i>	b
FASADER		c
A. W. ADAMSON ARK. M.N.A.L. TROND SVENDSEN INGENIØR TØNSBERG	OPPDRAG A-31	d
		BL 1

NØTTERØY REGULERINGS- OG BYGNINGSVESEN
INKOM: 1/4-68. ARKIVNR.
BYGNINGSRADSSAK : 596/68